FILE: C:\000-AutoCAD 2002\Westec\Details\WTC499_ID.dwg

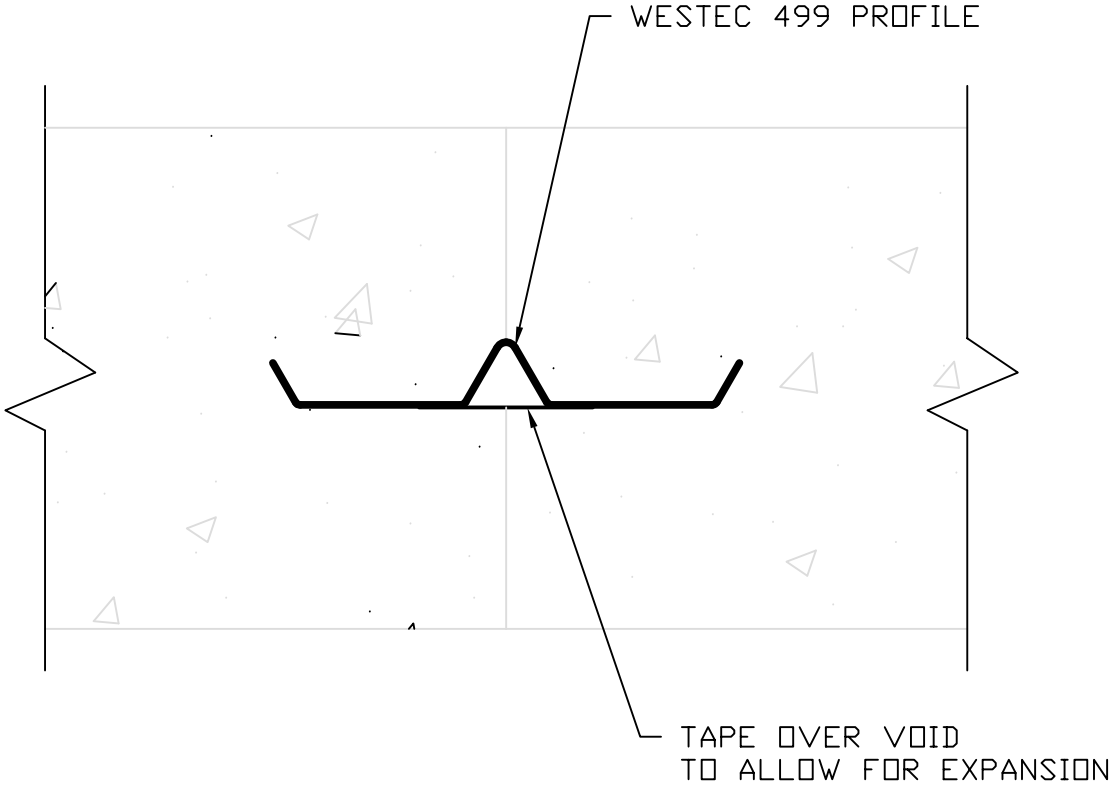

499 INSTALLATION

SCALE: NOT TO SCALE

REV. MARK	REVISION	BY	CHK	APP	DATE

DESIGNED:		
DRAWN:	R. MOSBEY	10/25/01
CHECKED:	M. ESTES	10/25/01
APPROVED:		
FAB. REP.:		
SHEET NUMBER:	WS0.00	

DATE:	4/9/02 9:07 AM
PART NUMBER:	
QUANTITY REQUIRED:	
SCALE:	AS SHOWN
DWG. REF. NO.:	WTC499_ID

WESTEC BARRIER TECHNOLOGIES, INC.

3400 TREE CRT. IND. BLVD., ST. LOUIS, MO 63122-6614

PH: 800-793-7832 (636-225-9400) FX: 800-551-5145 (636-225-2049)

WEBSITE: www.chemstop.com EMAIL: email@chemstop.com

TITLE: 499 STAINLESS STEEL INSTALLATION DETAIL

REV